NOTICE: When Government drawings, specifications, or other data are used for any purpose other than in connection with a definitely related Government procurement operation, the United States Government thereby incurs no responsibility nor obligation whatsoever; and the fact that the Government may have formulated, furnished, or in any way supplied the said drawings, specifications or other data is not to be regarded by implication or otherwise as in any manner licensing the holder or any other person or corporation, or conveying any rights or permission to manufacture, use, or sell any patented invention that may in any way be related thereto.

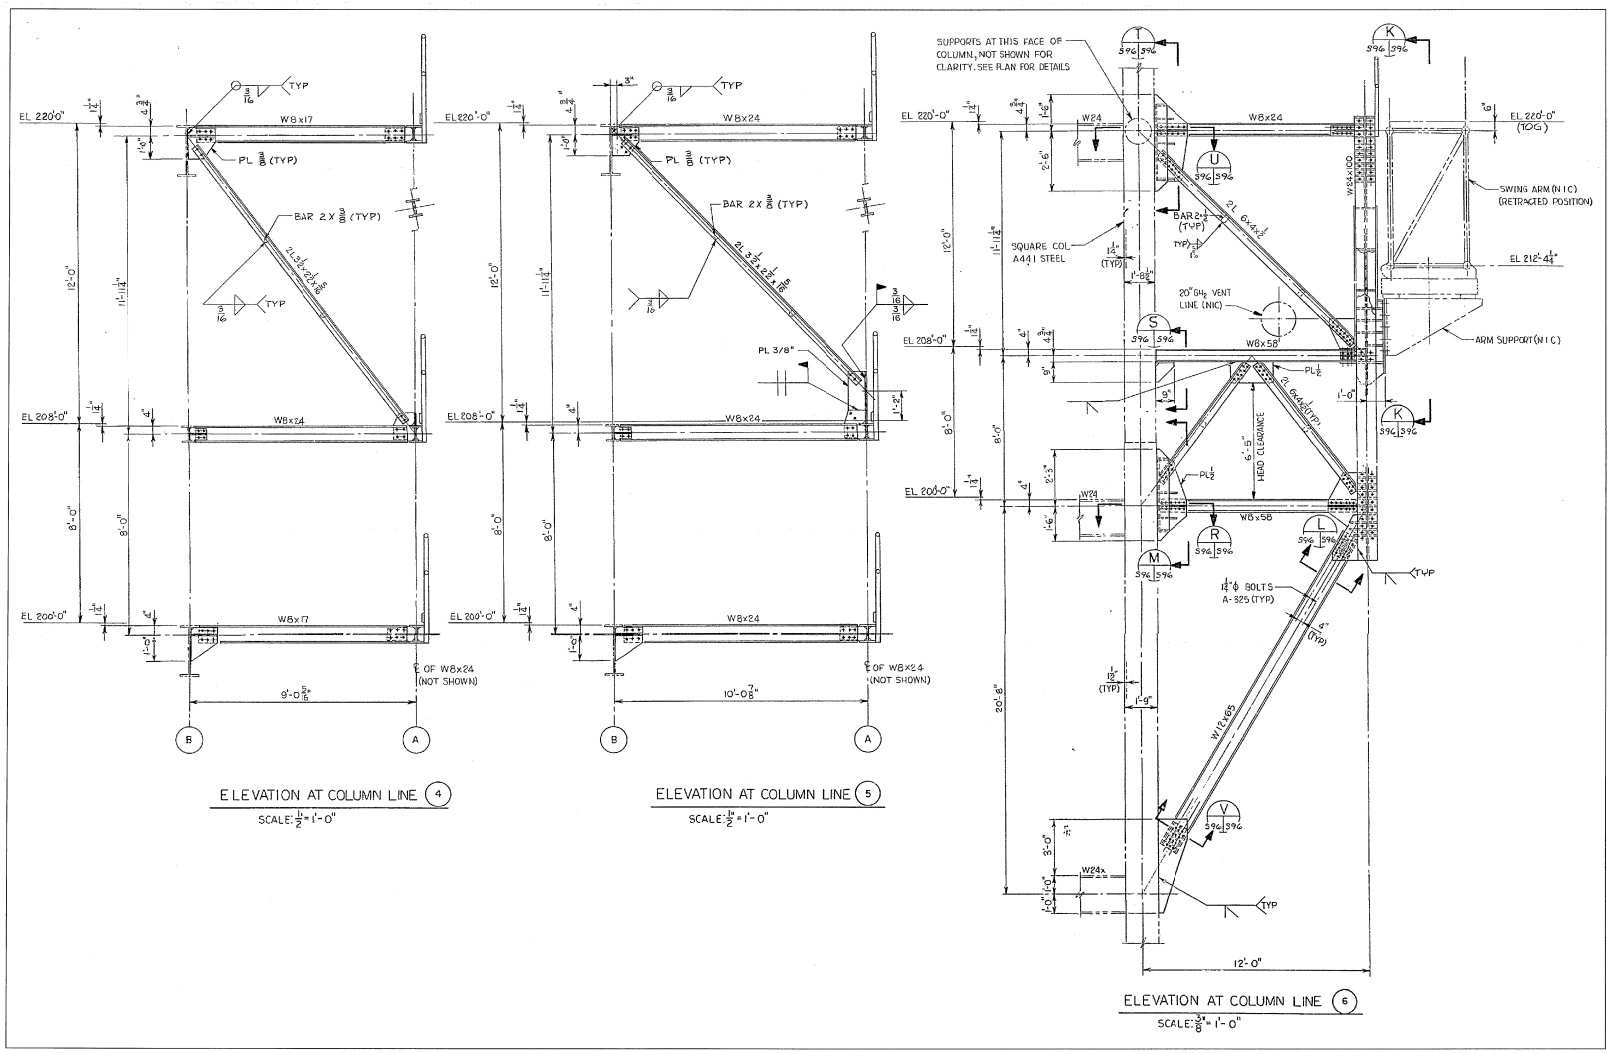

FSS ET-IT IAA SUPPORT STRUCTURE ELEVATIONS AND SECTIONS

NTS – SOURCE FILE 79K10338 SHEET S96

THIS SPACE RESERVID

SYM	ZONE	DESCRIPTION	DATE	APPROVED

REVISIONS

THIS DRAWING CREATED IN AUTOCAD 2007 FILE FORMAT AND WILL BE REVISED ONLY ON AN AUTOCAD SYSTEM. FILE: 14005006–S41.DWG

JONES EDMUNDS
730 NE WALDO ROAD, GAINESVILLE, FLORIDA 31641 / (352) 377-5821
3910 S WASHINGTON AVE, SUITE 210, TITUSVILLE, FLORIDA 32780 / (321) 269-2950

SIGNATURES		DATE
DRAWN	S. HAFERKAMP	06/24/09
CHECKED	S. BHIDE	06/24/09
DESIGNED	N. PONTILLO	06/24/09
SUBMITTED		6/24/09
APPROVED		DATE

NATIONAL AERONAUTICS AND SPACE ADMINISTRATION
JOHN F. KENNEDY SPACE CENTER, NASA
KENNEDY SPACE CENTER, FLORIDA

LAUNCH COMPLEX 39B, DEMOLITION OF FSS/RSS AT LAUNCH COMPLEX 39B, DEMOLITION PACKAGE

FSS ET-IT IAA SUPPORT STRUCTURE ELEVATIONS AND SECTIONS

SIZE	DWG. NO.	REV
F	222W2200001	

TITLE

PROJ. NO. 98580 | SHEET 56

S41

KSC FORM 1-11 (3/76)(C/G 3/94)